



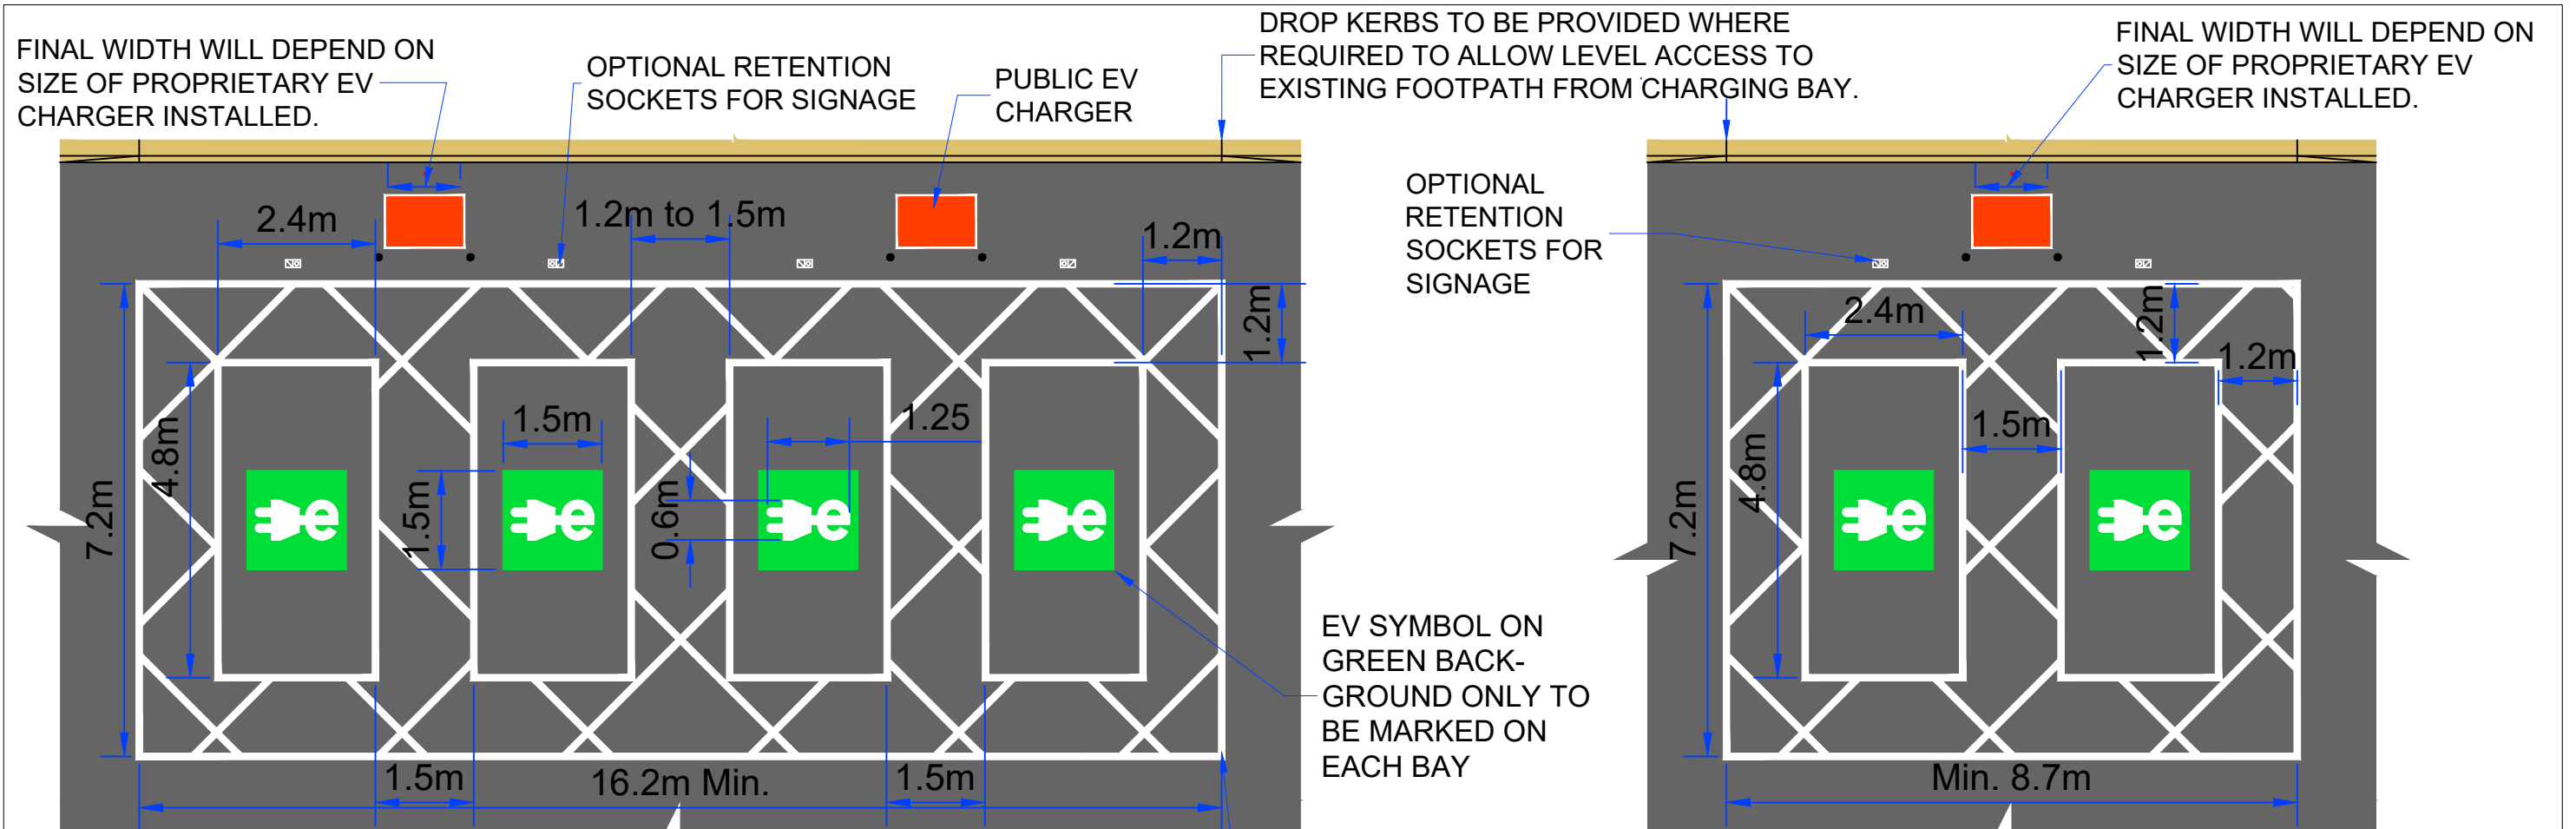

TYPICAL x4 EV CHARGING BAY (PERPENDICULAR)

TYPICAL x2 EV CHARGING BAY (PERPENDICULAR)

100mm BOUNDARY & HATCH DELINEATION

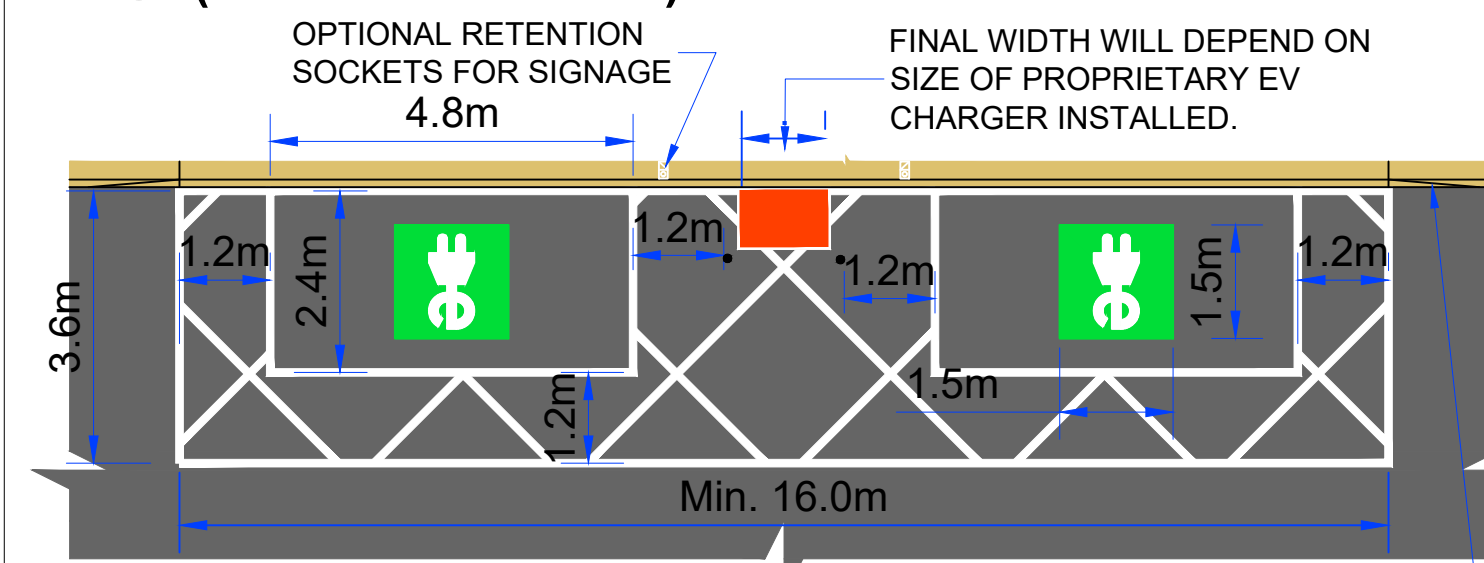

TYPICAL x2 EV CHARGING BAY (PARALLEL)

- CHARGING STATION TO BE LOCATED OUTSIDE 1.2m ACCESS ZONE AREA
- FOR SIDE-BY-SIDE CHARGING BAYS SERVED BY THE SAME CHARGING STATION, MINIMUM ACCESS ZONE OF 1.5m SHALL BE PROVIDED BETWEEN BAYS
- FOR SIDE-BY-SIDE CHARGING BAYS SERVED BY DIFFERENT CHARGING STATIONS, A MINIMUM ACCESS ZONE OF 1.2m TO 1.5m SHALL BE PROVIDED BETWEEN BAYS
- MINIMUM OF 1.2m ACCESS ZONE PROVIDED TO FRONT, SIDE, AND BEHIND EACH BAY
- ACCESS ZONE TO BE HATCHED ROAD MARKINGS OF WHITE 100mm LINES AT 2m CENTRES, (DIMENSIONS TAKEN FROM CENTRE OF WHITE LINE)
- EV SYMBOL ON GREEN BACKGROUND ONLY TO BE MARKED ON EACH BAY
- PROPOSED EV CHARGING STATIONS SHOULD NOT BE LOCATED ON THE EXISTING FOOTPATH AND SHOULD BE INSTALLED AT THE SAME LEVEL OF CHARGING BAYS